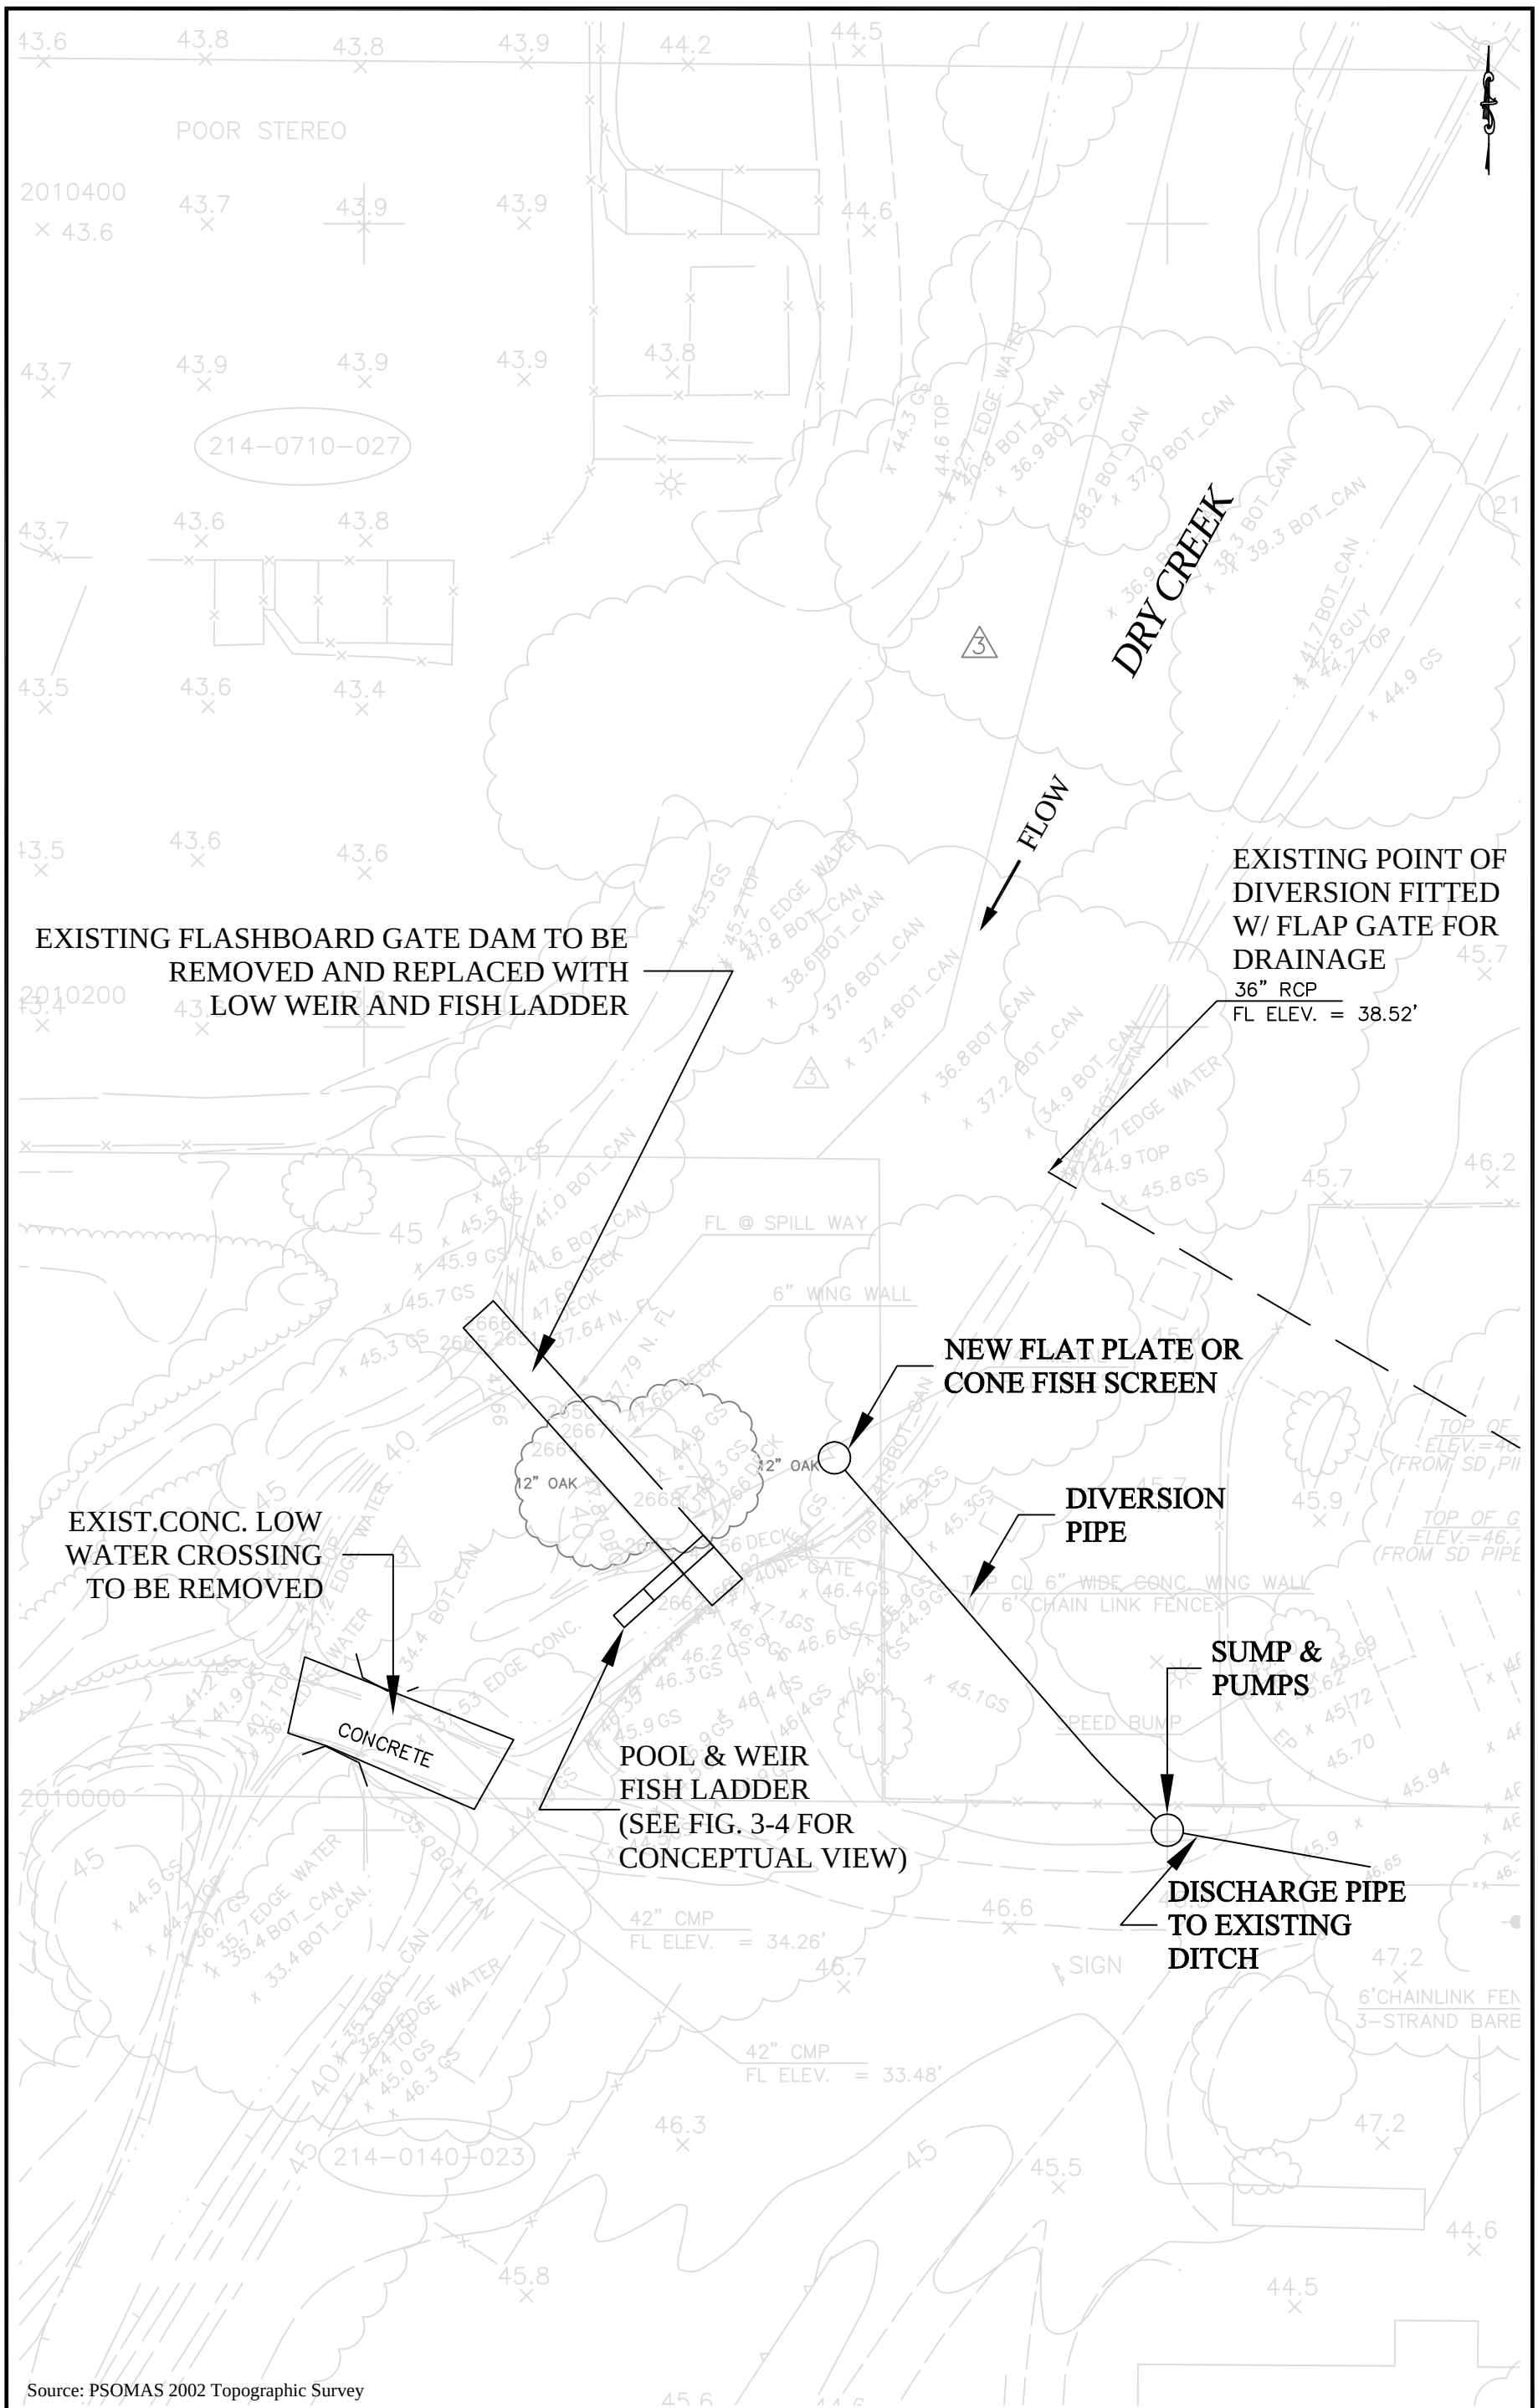

Source: PSOMAS 2002 Topographic Survey

MBK ENGINEERS
2450 Alhambra Boulevard, 2nd Floor
Sacramento, California 95817
(916) 456-4400

Hayer Dam Modification Feasibilty Study

ALTERNATIVE C PROJECT FEATURE LAYOUT

0 10 20 30 40
Scale in Feet

Figure 3 - 3

J:\Sparks\4890_SAFCA\4890.3_Hayer Dam\Final Report Figures 12-31-02\Figures 3-3.dwg, 02/14/2003 11:10:29 AM